


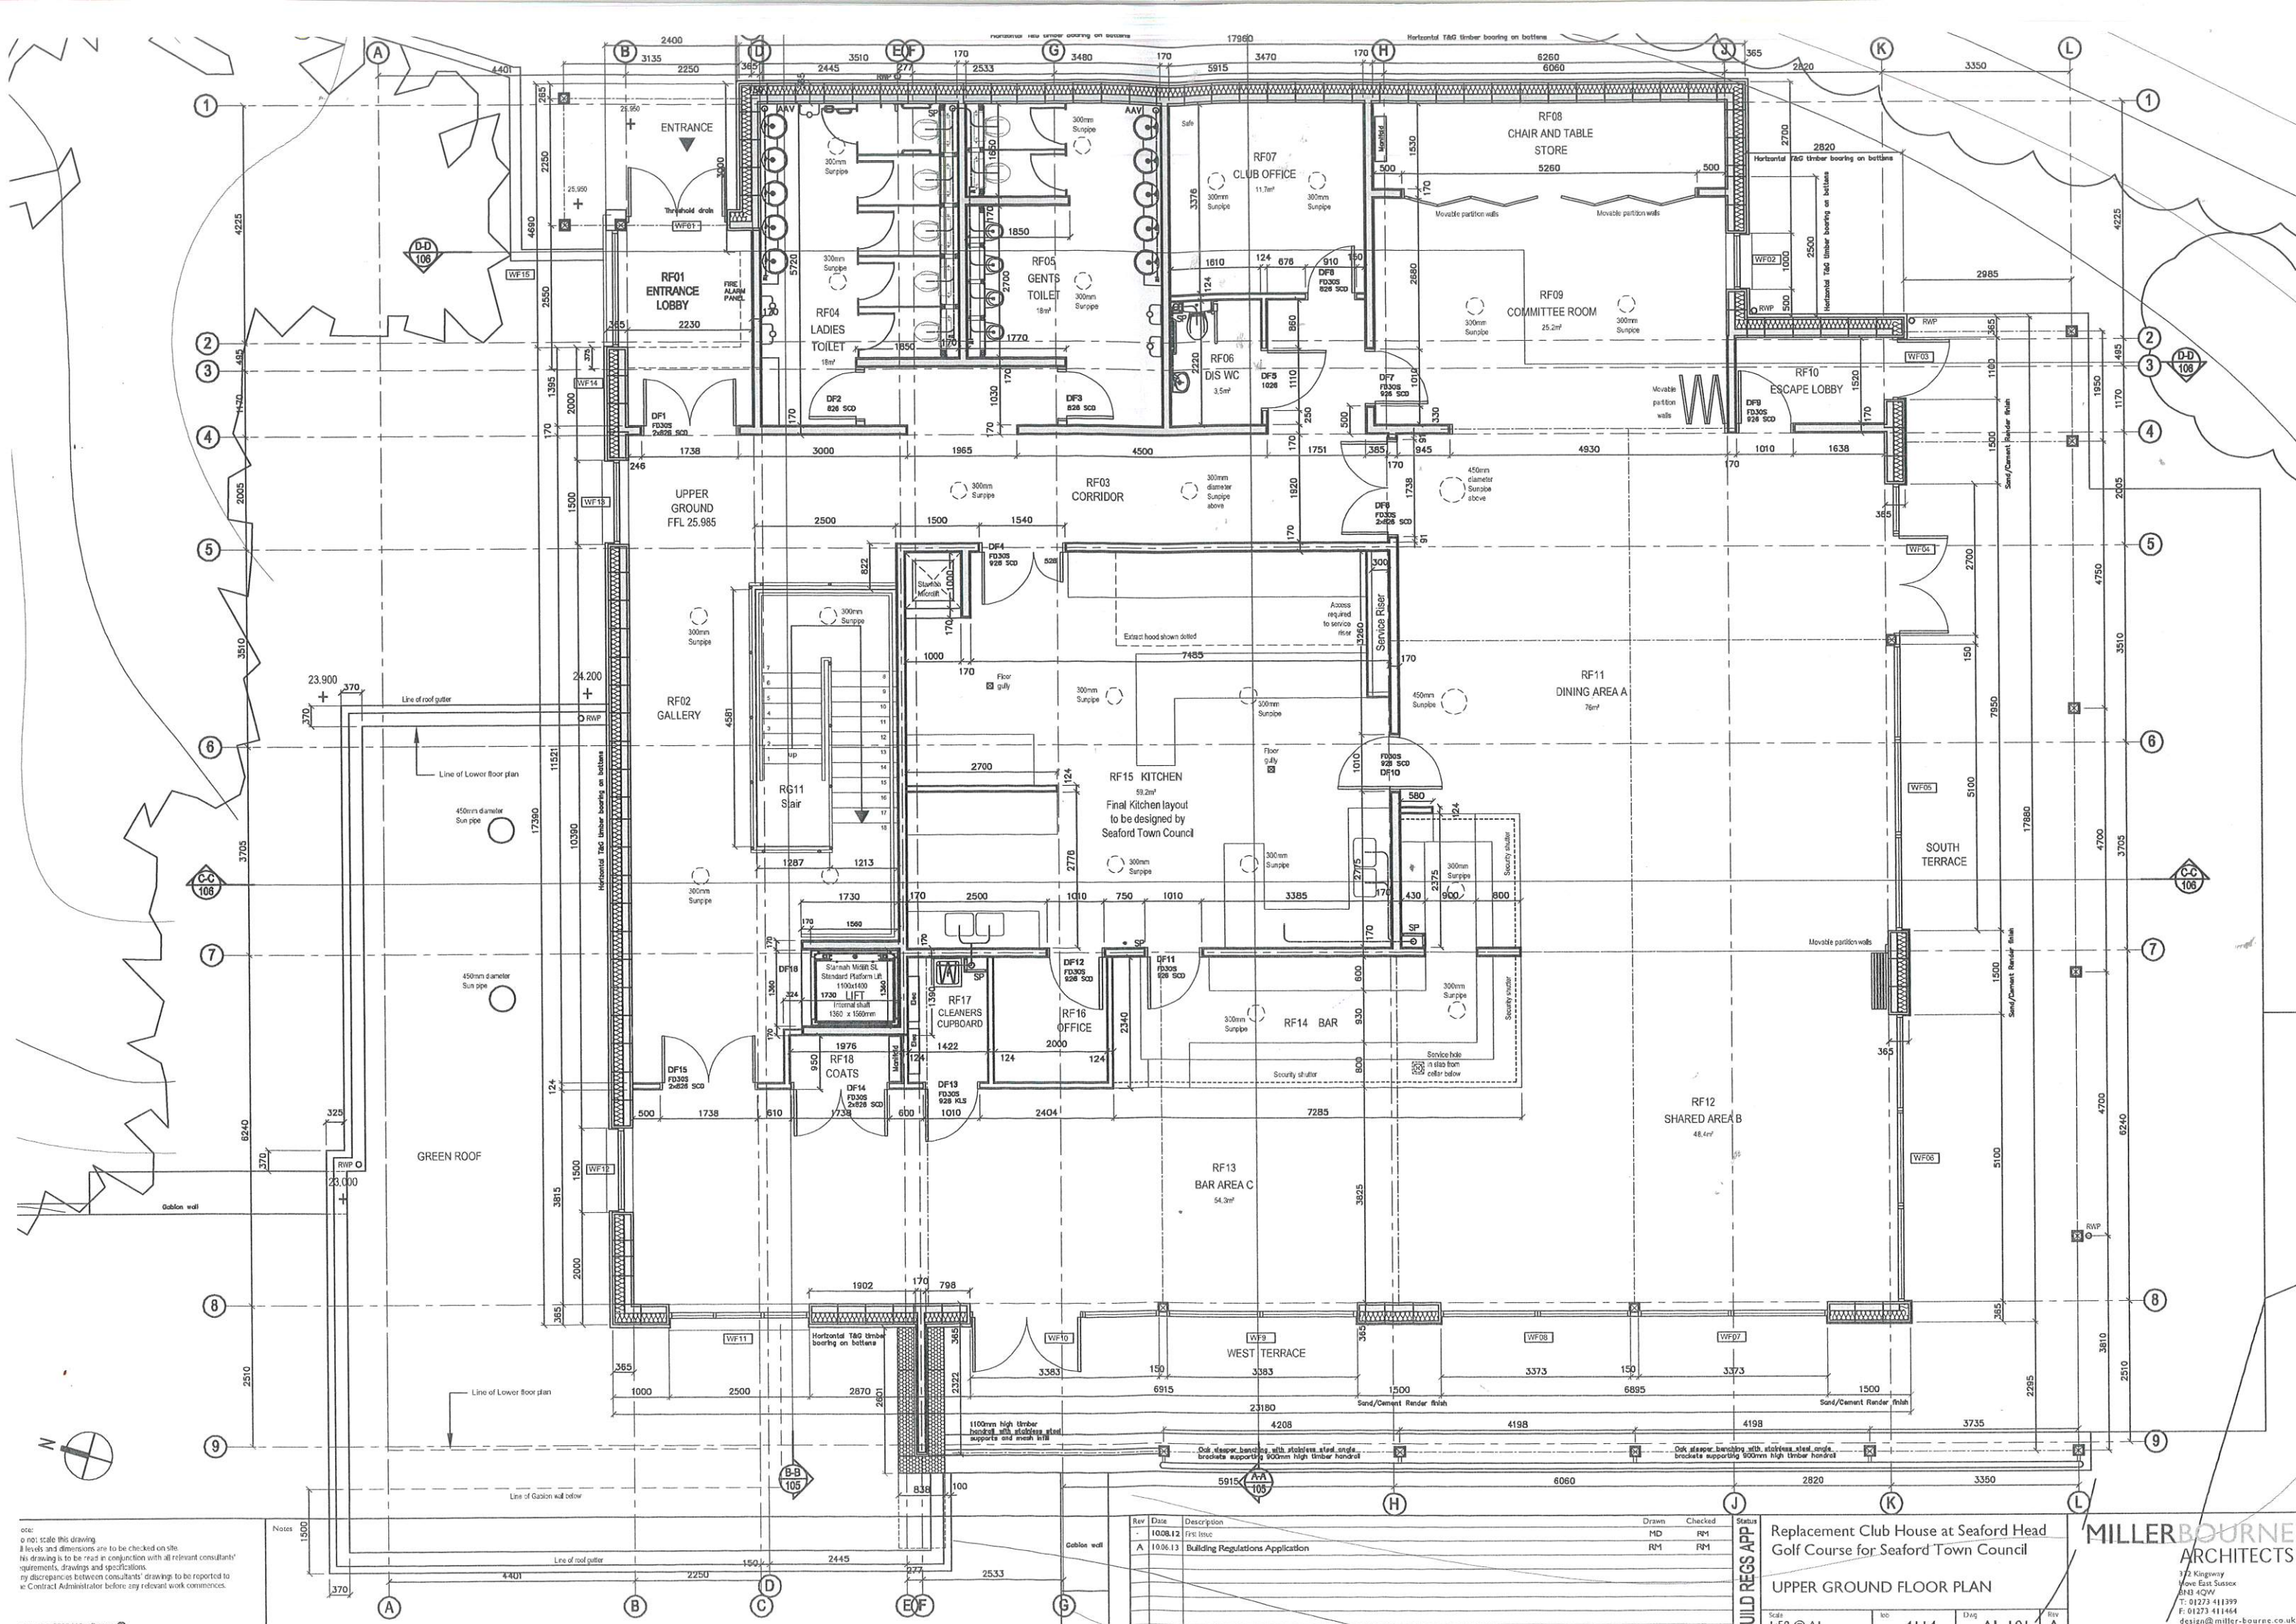


Notes:
1. Do not scale this drawing.
2. All levels and dimensions are to be checked on site.
3. This drawing is to be read in conjunction with all relevant consultants' reports, drawings and specifications.
4. Any discrepancies between consultants' drawings to be reported to the Contract Administrator before any relevant work commences.

Rev	Date	Description	Drawn	Checked
1	10.08.12	First Issue	MD	RM
A	10.06.13	Building Regulations Application	RM	RM

Replacement Club House at Seaford Head
Golf Course for Seaford Town Council
UPPER GROUND FLOOR PLAN

MILLERBOURNE
ARCHITECTS
1/2 Kingsway
Hove East Sussex
BN1 4QW
T: 01273 411399
F: 01273 411464
design@miller-bourne.co.uk

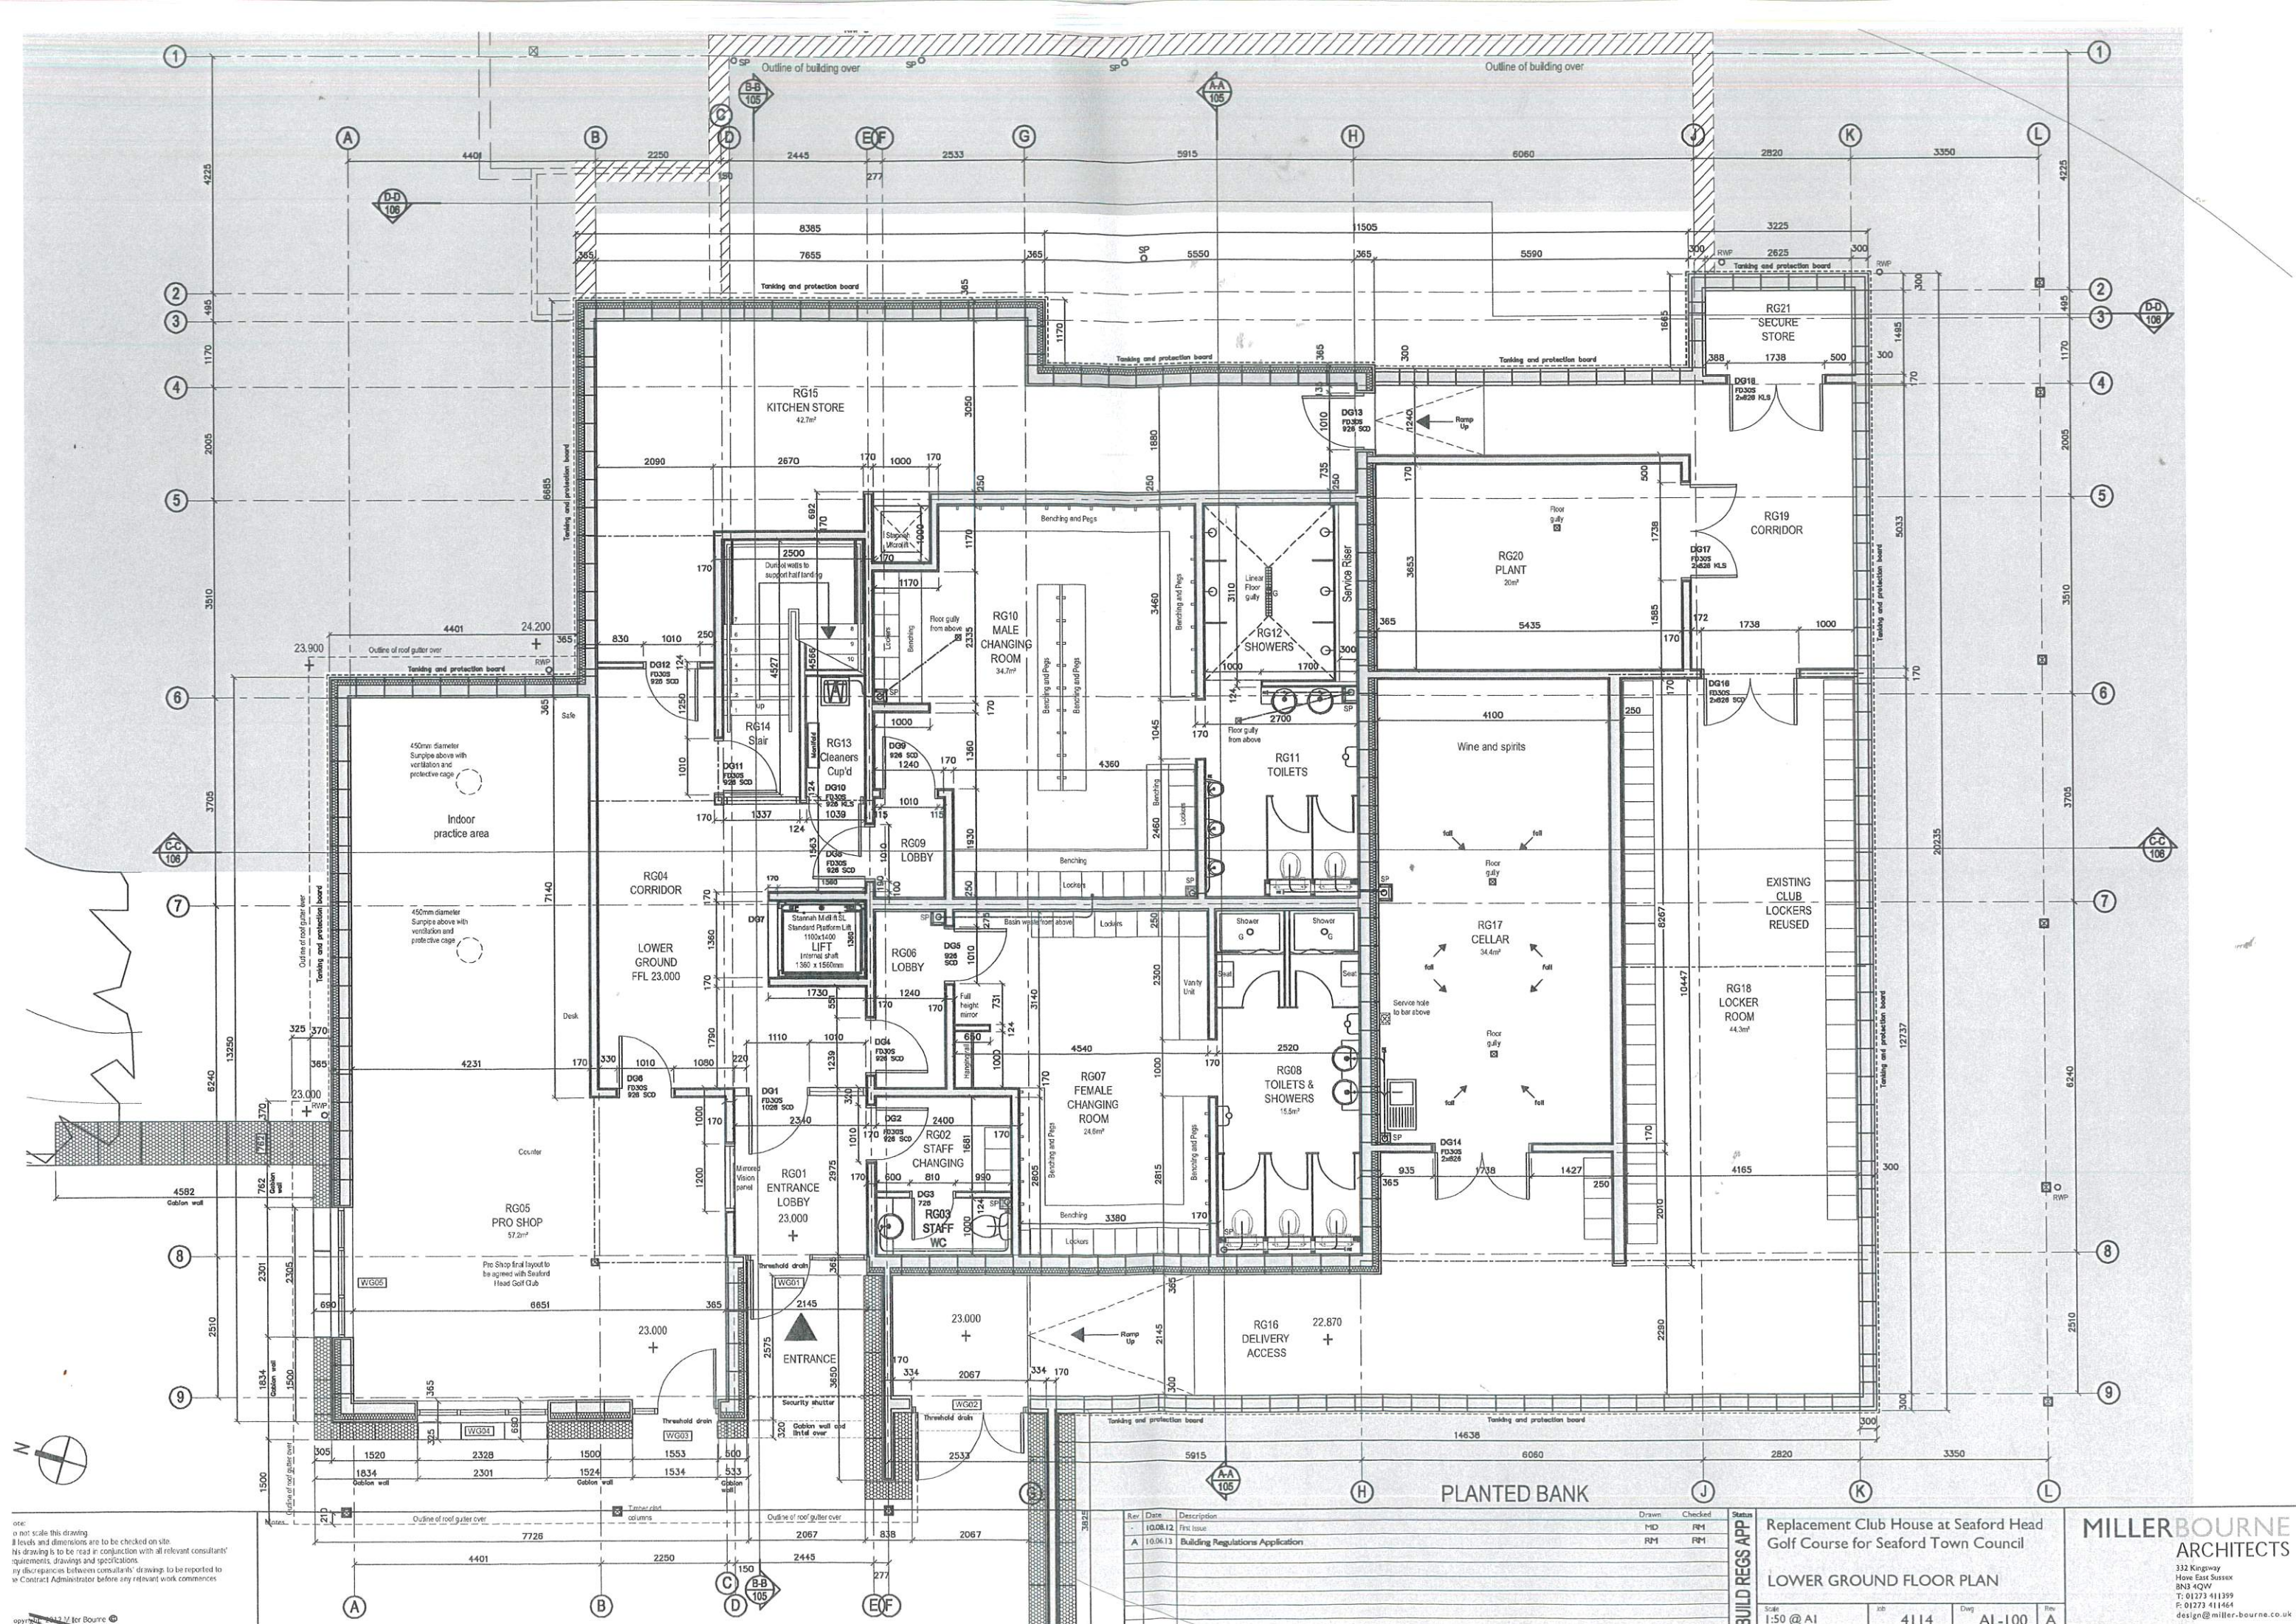

Rev	Date	Description	Drawn	Checked
1	10.08.12	First Issue	MD	RM
A	10.06.13	Building Regulations Application	RM	RM

REPLACEMENT CLUB HOUSE AT SEAFORD HEAD GOLF COURSE FOR SEAFORD TOWN COUNCIL

LOWER GROUND FLOOR PLAN

Scale: 1:50 @ A1

Job: 4114

Dwg: AL-100

Rev: A

BUILD REGS APP

STATUS

Replacement Club House at Seaford Head Golf Course for Seaford Town Council

LOWER GROUND FLOOR PLAN

332 Kingsway

Hove East Sussex

BN3 4QW

T: 01273 411399

F: 01273 411464

design@millar-bourne.co.uk

Notes:
1. A not scale this drawing.
2. All levels and dimensions are to be checked on site.
3. This drawing is to be read in conjunction with all relevant consultants' requirements, drawings and specifications.
4. Any discrepancies between consultants' drawings to be reported to the Contract Administrator before any relevant work commences.